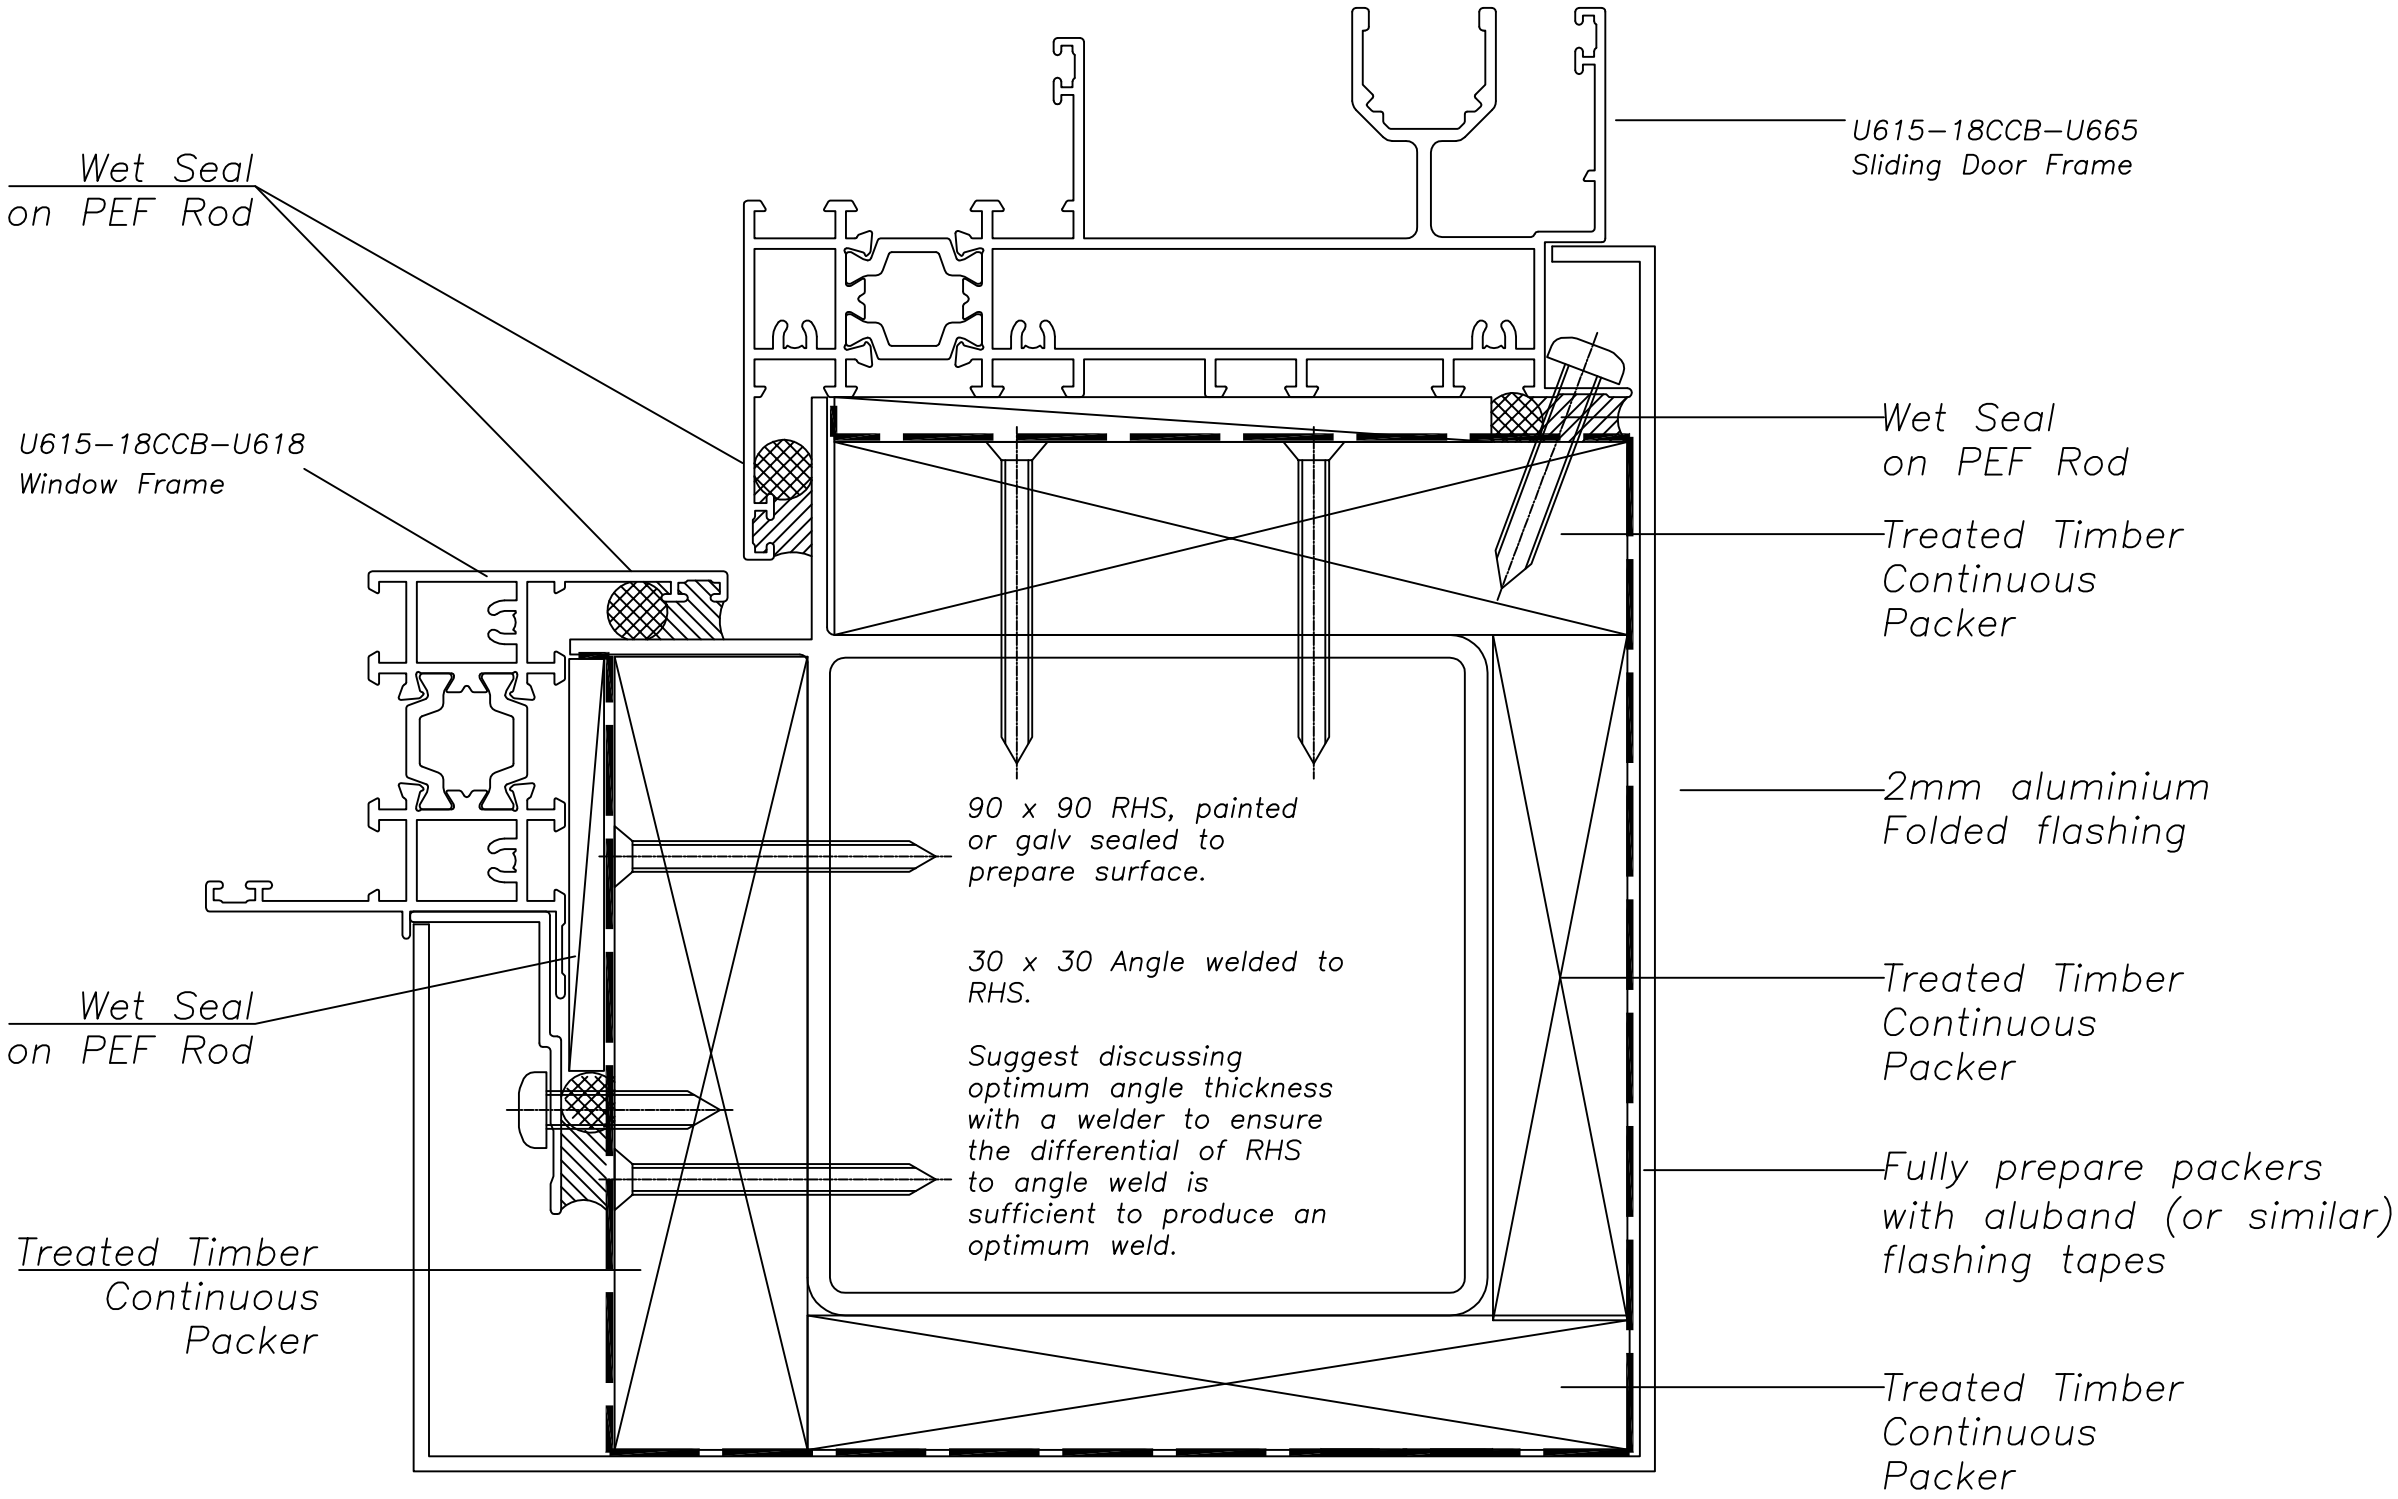
Wet Seal
on PEF Rod
U615–18CCB–U665
Sliding Door Frame
U615–18CCB–U618
Window Frame
Wet Seal
on PEF Rod
Treated Timber
Continuous
Packer
2mm aluminium
Folded flashing
90 x 90 RHS, painted
or galv sealed to
prepare surface.
30 x 30 Angle welded to
RHS.
Suggest discussing
optimum angle thickness
with a welder to ensure
the differential of RHS
to angle weld is
sufficient to produce an
optimum weld.
Wet Seal
on PEF Rod
Treated Timber
Continuous
Packer
Fully prepare packers
with aluband (or similar)
flashing tapes
Treated Timber
Continuous
Packer
Treated Timber
Continuous
Packer